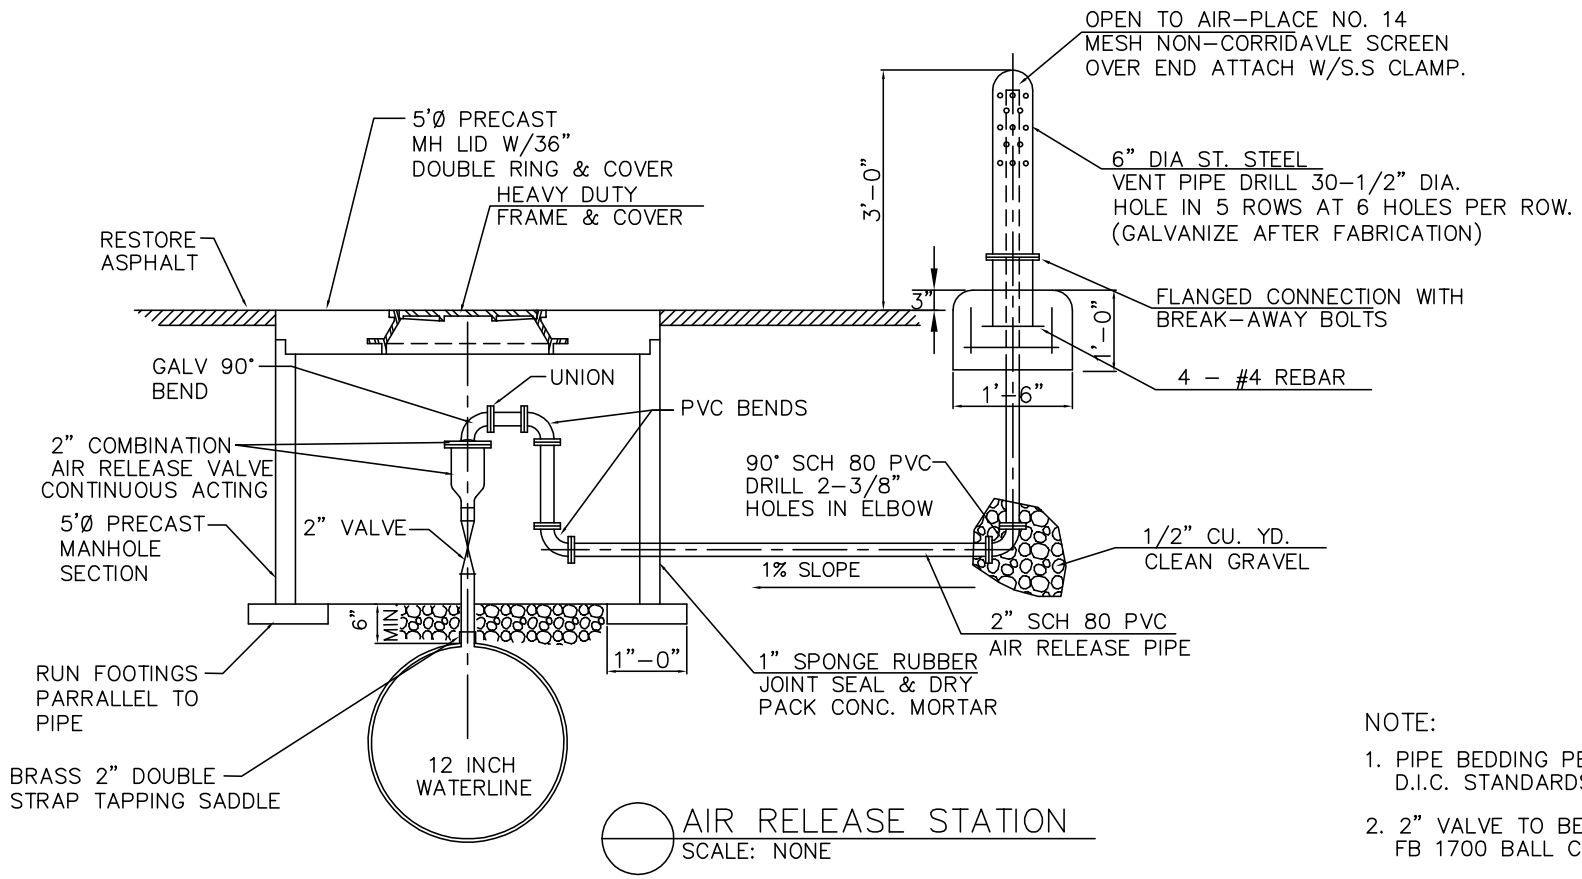

AIR RELEASE STATION
SCALE: NONE

NOTE:

1. PIPE BEDDING PER D.I.C. STANDARDS
2. 2" VALVE TO BE FORD FB 1700 BALL CORP.
3. APCO MODEL or equal 2" No 143C

Draper Irrigation
12421 SOUTH 800 EAST
DRAPER, UT 84020
(801) 571-2232

CULINARY
AIR RELEASE STATION

Epic Engineering
3880 WEST 4700 SOUTH, SUITE D
SALT LAKE CITY, UTAH 84118
(801) 966-6666
80 EAST 100 SOUTH
HEBER CITY, UTAH 84032
(435) 654-6800

STANDARD DETAIL

SHEET NO. 1 OF 1