9/8/2026

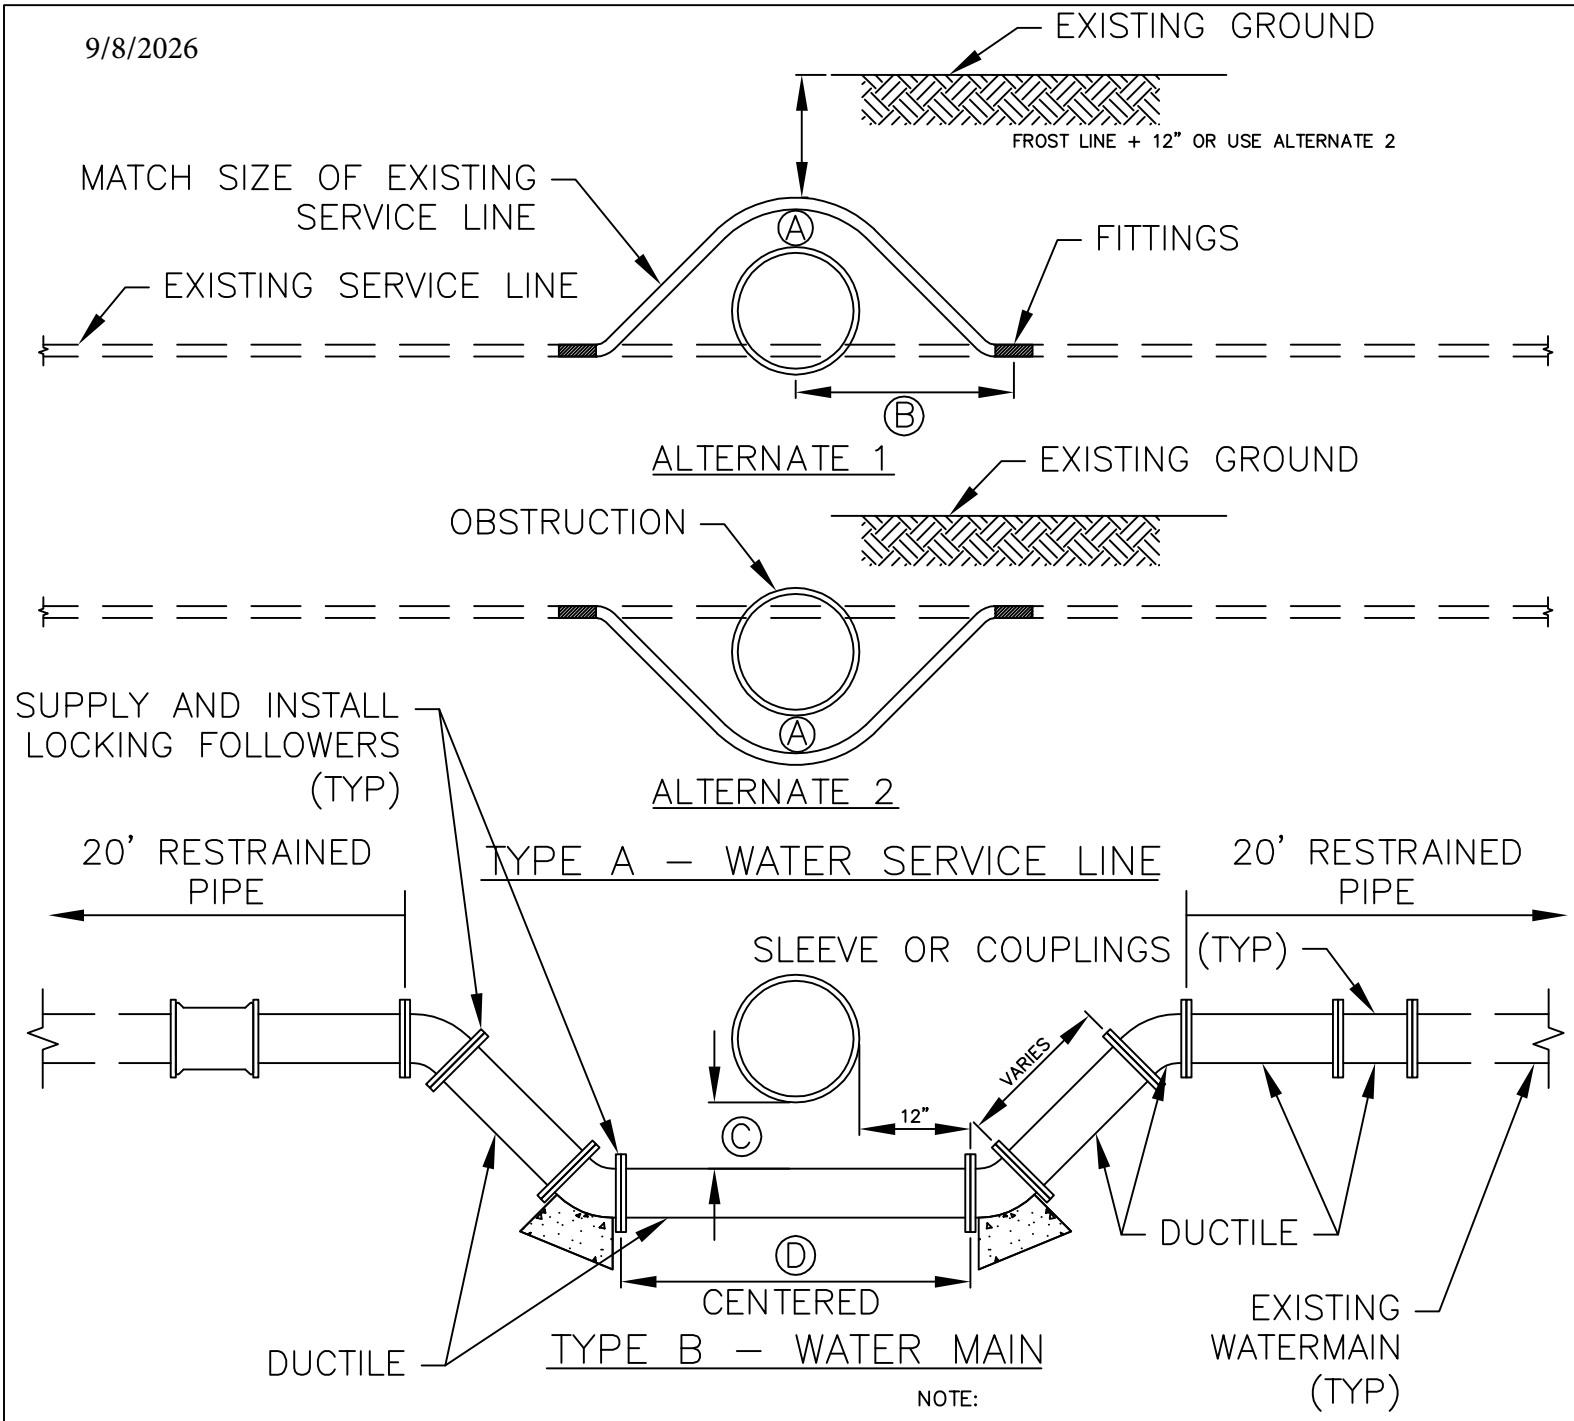

TABLE OF DIMENSIONS		
NO.	OBSTRUCTION SEWER MAIN	OTHER
Ⓐ	18"	2"
Ⓑ	10'–0"	6"
Ⓒ	18"	12" MIN.
Ⓓ	FULL PIPE LENGTH	O.D. + 12"

NOTE:

- NO REVERSE THRUST BLOCKS WITHOUT APPROVAL FROM THE WATER COMPANY.
- ALL DUCTILE IRON PIPE TO BE PRIMER, WAX TAPE AND POLY WRAPPED.
- *APPROVAL FROM THE COMPANY AND DIVISION OF DRINKING WATER IS REQUIRED BEFORE CULINARY MAINS OR LATERALS ARE INSTALLED BENEATH SEWER MAINS *

STANDARD DETAIL 16